## SHOP BILL

| TOTAL QTY | DESCRIPTION | LENGTH | PIECE MARK | MARK | REMARKS |
|---|---|---|---|---|---|
| | | | | | |
| 1 | BEAM | | | 139B1 | |
| 1 | W16X26 | 29'-5 3/8" | 139B1 | | |
| 1 | C8X11.5 | 2'-4 11/16" | 139ch2 | | |
| | | | | | |
| 1 | BEAM | | | 139B2 | |
| 1 | W16X26 | 29'-5 3/8" | 139B2 | | |
| 2 | FL3/8X2 1/2 | 1'-2 7/8" | 137sp3 | | |
| 1 | C8X11.5 | 2'-4 11/16" | 139ch4 | | |
| | | | | | |
| | | | | | |

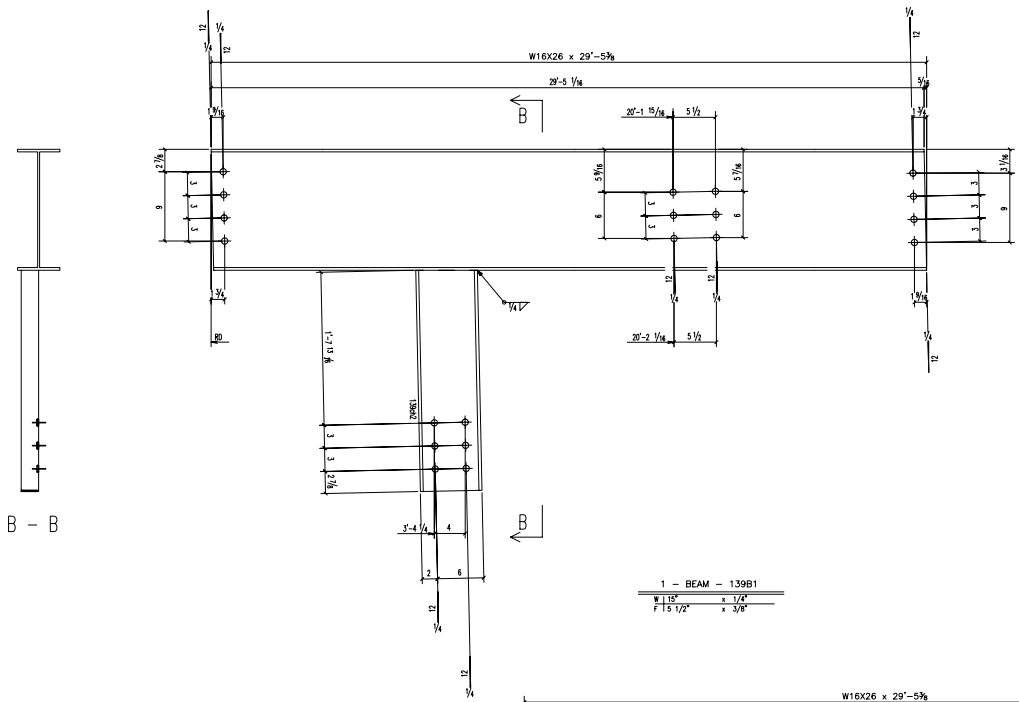


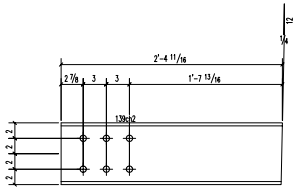


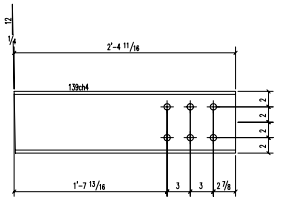


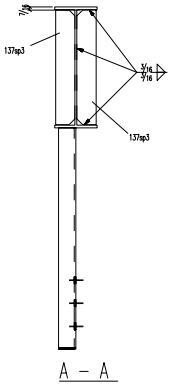


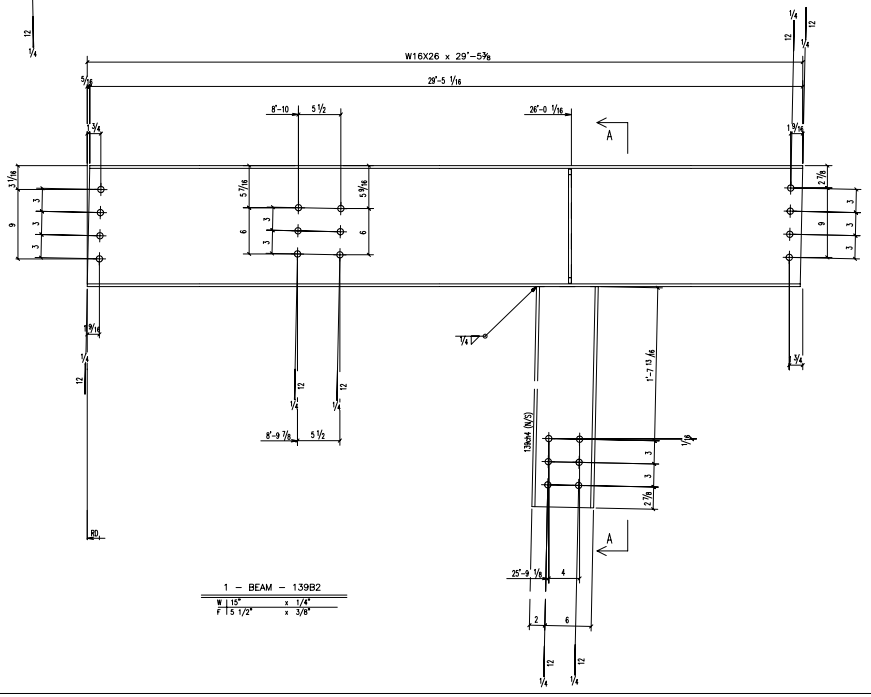


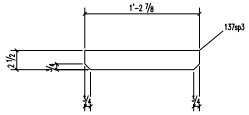


AREA 'A'

| REV | DATE | REMARKS |
|---|---|---|
| | | |

REF:
MATERIAL A36 U/N
HOLES: 13/16 U/N EDGE DIST: 1"1/4 U/N
WELDS: E70XX BOLTS: 3/4 U/N
SURF. PREP: SEE SPEC
PAINT NOTE

STRUCTURE ADDITION for HALL HIGH SCHOOL
LOCATION LITTLE ROCK, ARKANSAS
DWG. TITLE
ARCH./ENG WITTENBERG. DELONY & DAVIDSON. INC.
CONTRACTOR

| DRAWN BY | CHECKED BY | JOB NO. | DWG NUMBER |
|---|---|---|---|
| MNO | AYU | | 139 |
| DATE: 04/22/2002 | DATE: 04/22/2002 | SCALE: 1 1/2"=1'-0 | |