SHOP BILL

TOTAL QTY	DESCRIPTION	LENGTH	PIECE MARK	MARK	REMARKS
1	COLUMN			106C1	
1	TS4X4X1/4	11'-11 1/8"	106C1		
1	FL3/4X12	1'-0"	100bp7		
1	FL1/2X6	0'-10"	105cp3		
2	FL3/8X4	0'-8 1/2"	123xp2		

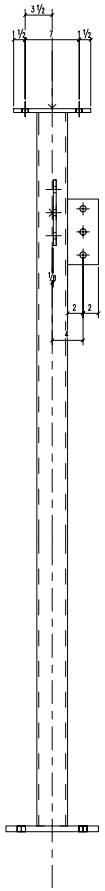

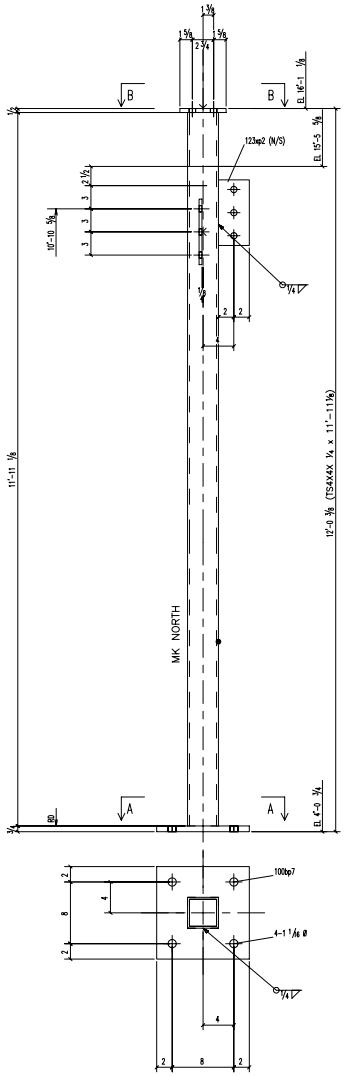

A – A

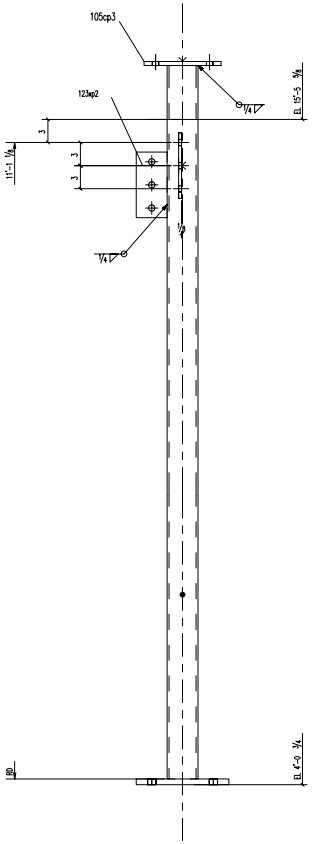

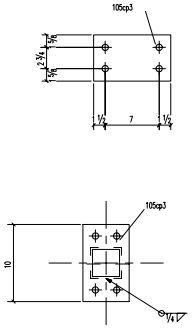

B – B

1 – COLUMN – 106C1

GRID LOCATION	
106C1	12/C.3

AREA 'A'

REV	DATE	REMARKS

REF:
MATERIAL A36 U/N
HOLES: 13/16 U/N EDGE DIST: 1 1/4 U/N
WELDS: E70XX BOLTS: 3/4 U/N
SURF. PREP: SEE SPEC
PAINT NOTE

STRUCTURE ADDITION for HALL HIGH SCHOOL
LOCATION LITTLE ROCK, ARKANSAS
DWG. TITLE
ARCH./ENG WITTENBERG, DELONY & DAVIDSON, INC.
CONTRACTOR

DRAWN BY: MRO	CHECKED BY: RTU	JOB NO.	DWG NUMBER
DATE: 04/19/2002	DATE: 04/19/2002	SCALE: 1 1/2"=1'-0"	106