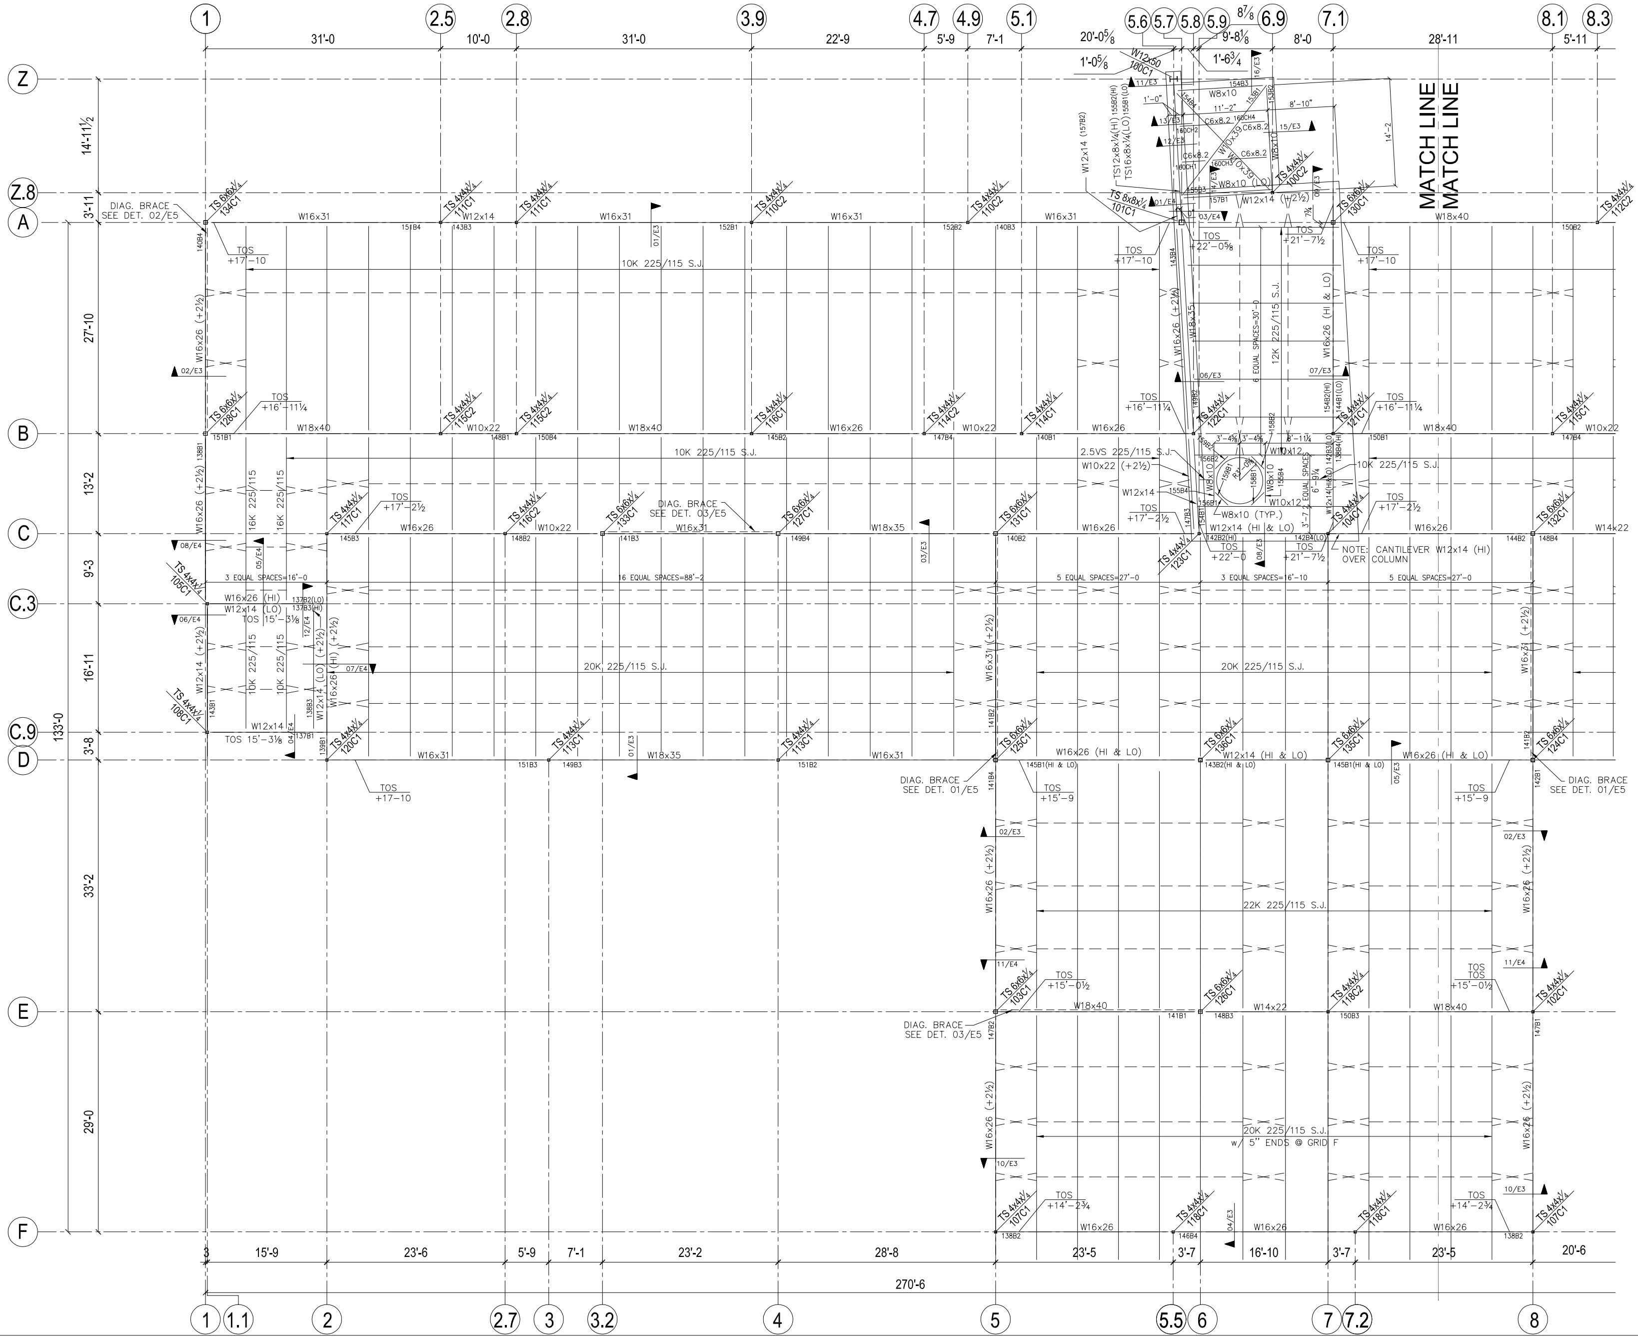

ROOF FRAMING PLAN

N

JOB NORTH

AREA 'A'

REV	DATE	REMARKS	
REF:			
MATERIAL	A36 U/N		
HOLES:	13/16 U/N	EDGE DIST:	1"1/4 U/N
WELDS:	E70XX	BOLTS:	3/4 U/N
SURF. PREP:	SEE SPEC		
PAINT NOTE			
STRUCTURE	ADDITION for HALL HIGH SCHOOL		
LOCATION	LITTLE ROCK, ARKANSAS		
DWG. TITLE			
ARCH./ENG	WITTENBERG, DELONY & DAVIDSON, INC.		
CONTRACTOR			
DRAWN BY: JUM	CHECKED BY: AYU	JOB NO.	DWG NO
DATE: 04/23/2002	DATE: 04/23/2002	SCALE: 1 1/2"=1'-0	E1