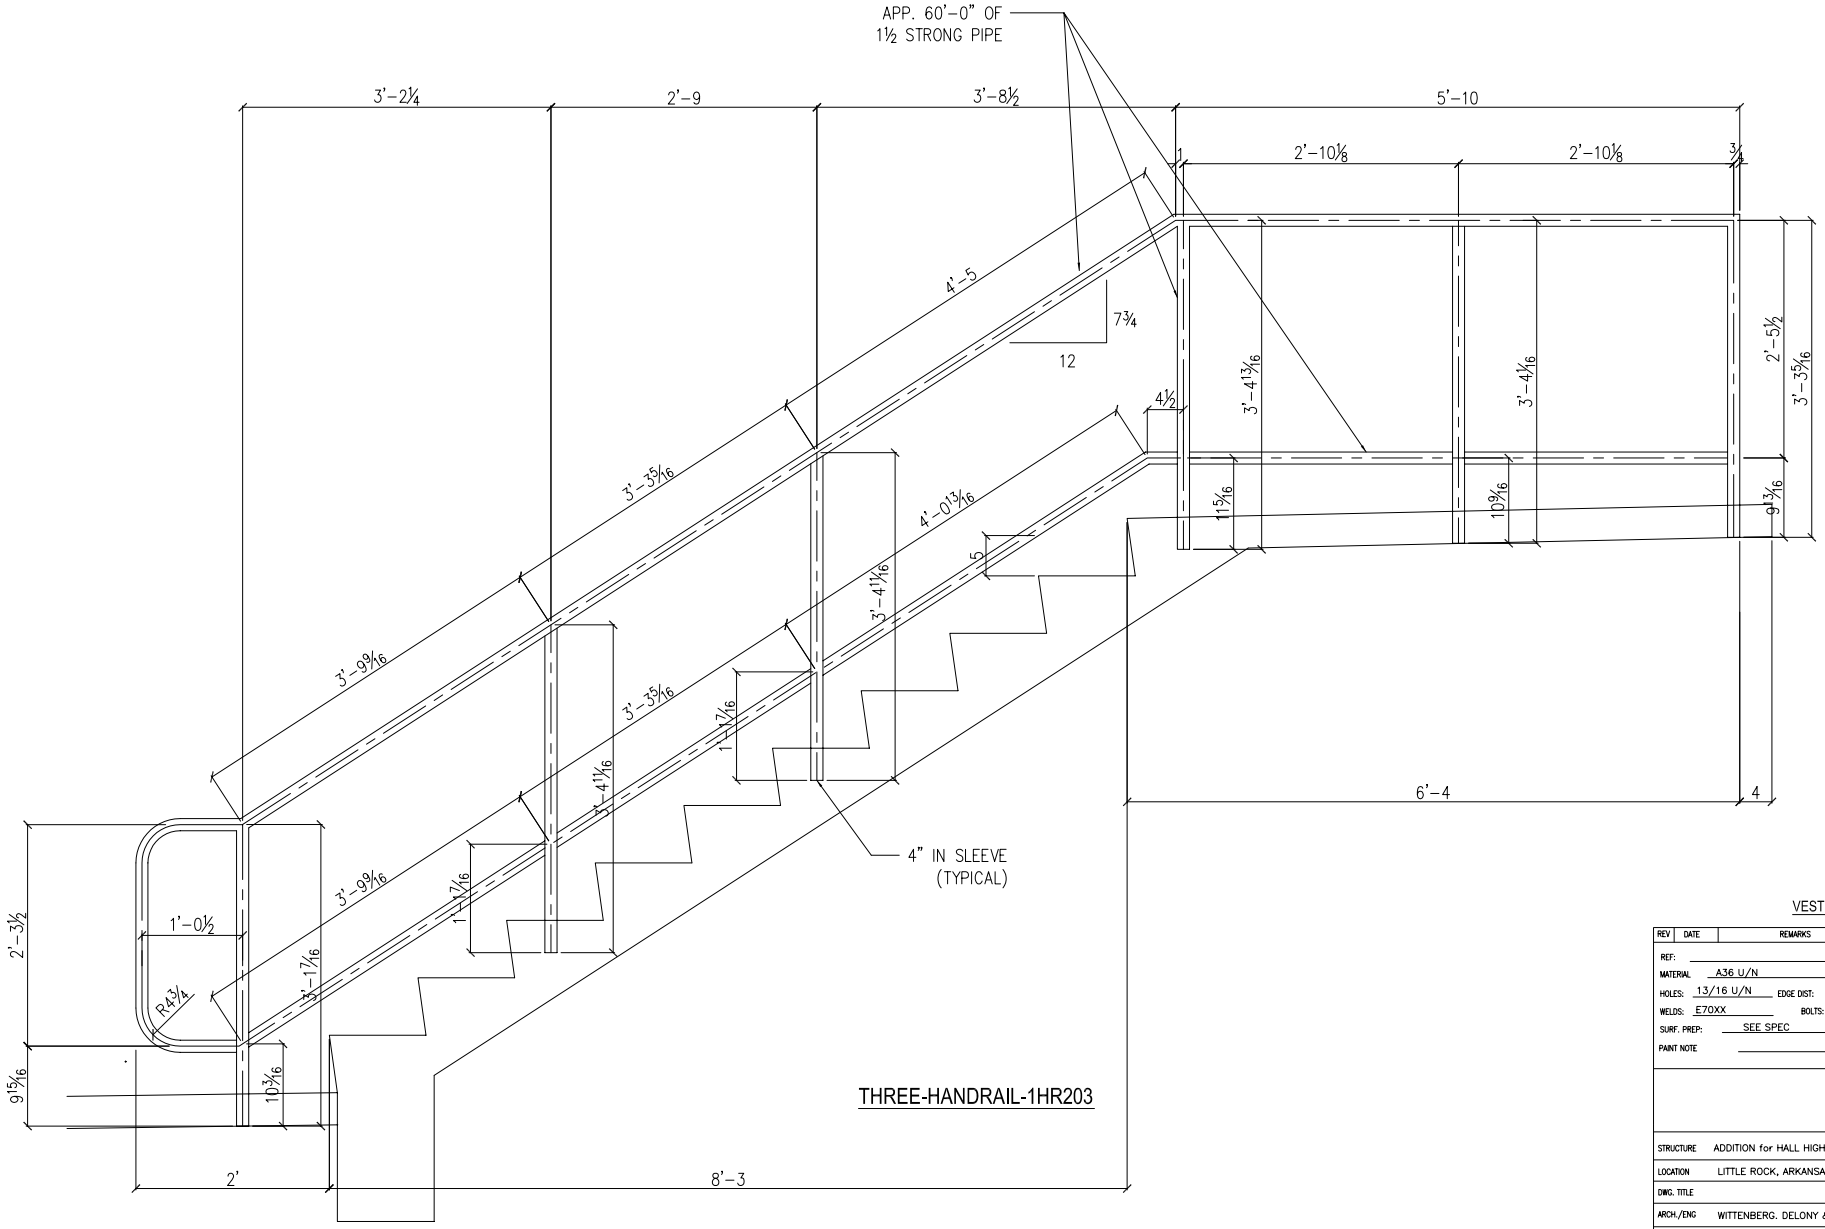

VESTIBULE 137 AREA "A"

REV	DATE	REMARKS

REF:

MATERIAL A36 U/N

HOLES: 13/16 U/N EDGE DIST: 1"1/4 U/N

WELDS: E70XX BOLTS: 3/4 U/N

SURF. PREP: SEE SPEC

PAINT NOTE

STRUCTURE ADDITION for HALL HIGH SCHOOL

LOCATION LITTLE ROCK, ARKANSAS

DWG. TITLE

ARCH./ENG WITTENBERG. DELONY & DAVIDSON. INC.

CONTRACTOR

DRAWN BY: NHS	CHECKED BY: AYU	JOB NO.	DWG NO
DATE: 05/15/2002	DATE: 05/18/2002	SCALE: 1 1/2"=1'-0	203